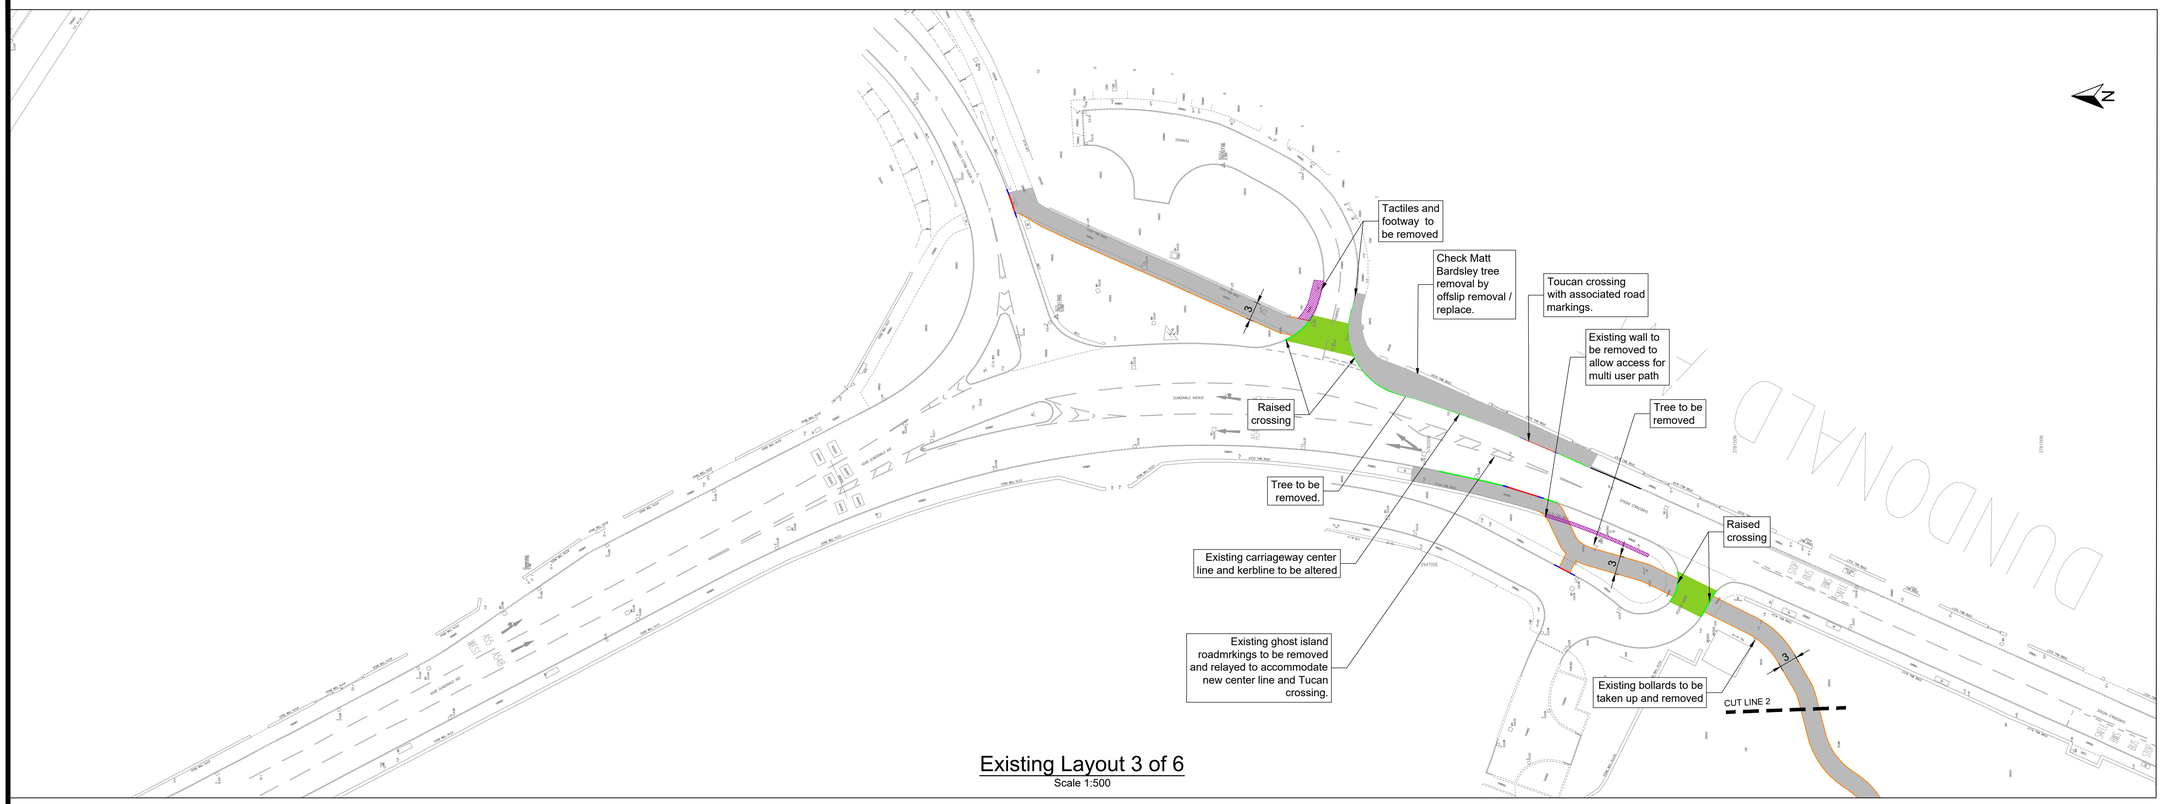

Existing Layout 3 of 6

Scale 1:500

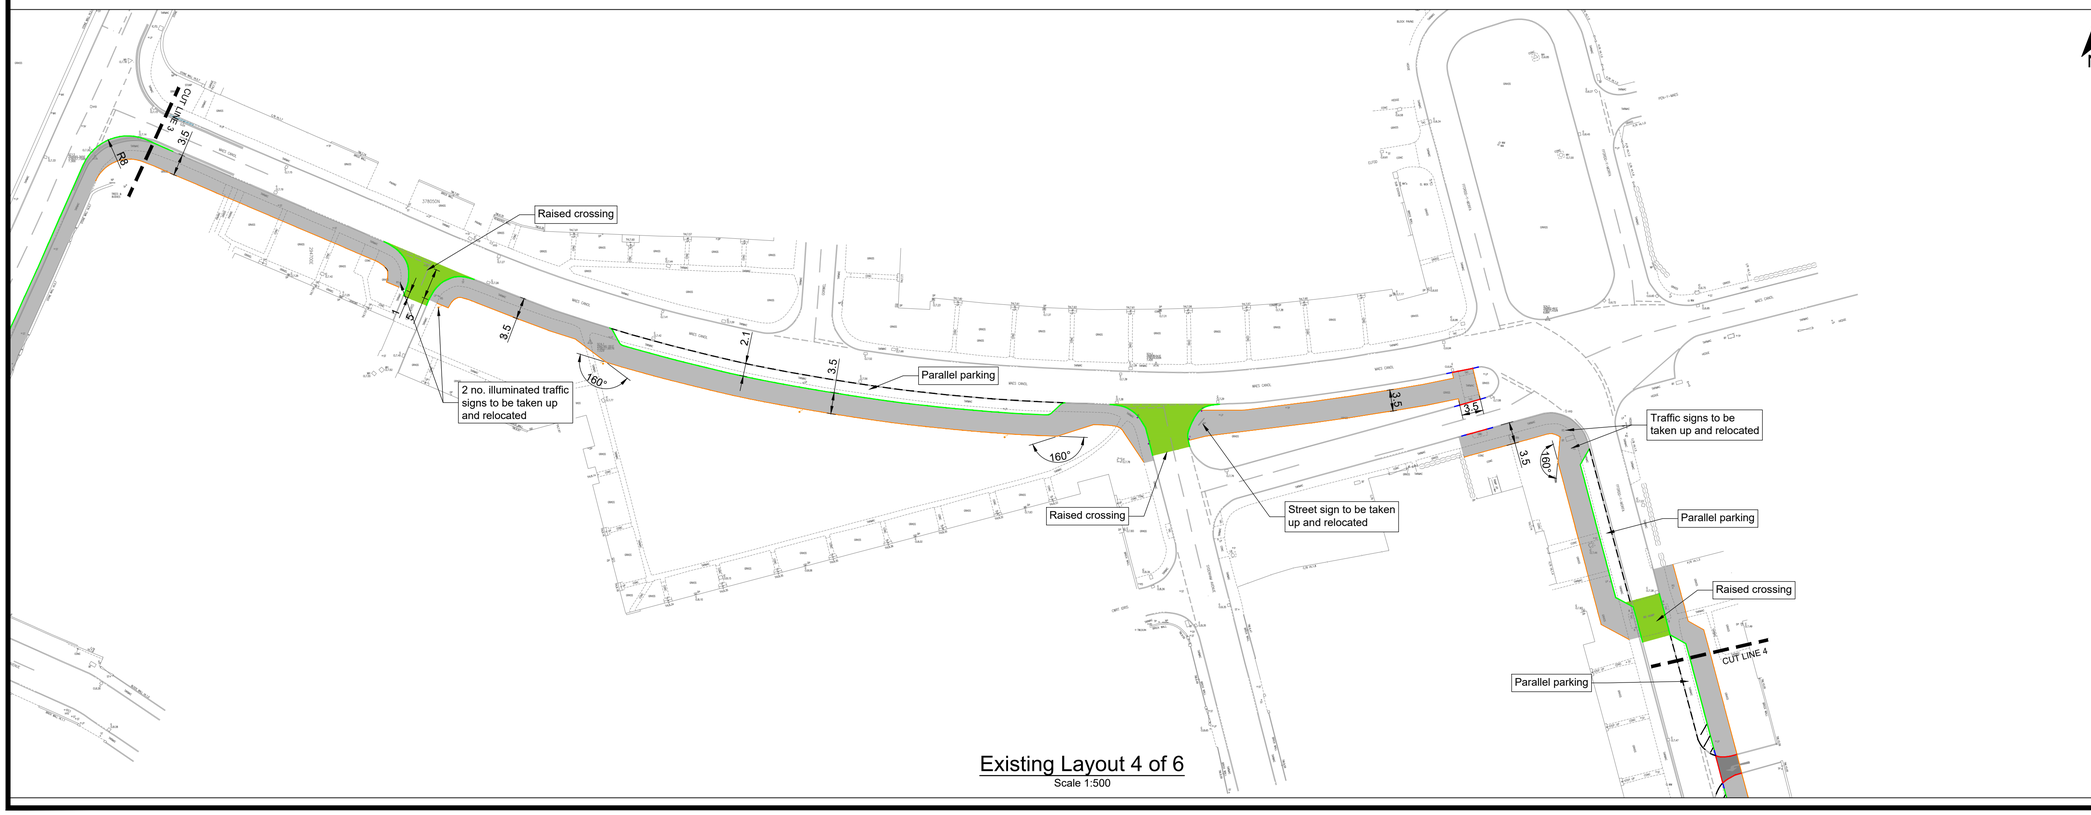

Existing Layout 4 of 6

Scale 1:500

Reproduced from the Ordnance Survey Mapping with the permission of the Controller of H.M.S.O. Crown Copyright. Conwy County Borough Council, 100023380, 2019

NOTES

1. All dimensions in millimetres and all levels in metres Above Ordnance Datum Newlyn.
2. Do not scale from this drawing.
3. Any anomalies on this drawing should be brought to the attention of Conwy County Borough Council.
4. This drawing is to be read in conjunction with all relevant architect's, engineer's and other specialist drawings.

KEY

- HB2 — Type 1 Half Batter Kerb
- DK — Type 2 Special Taper Kerb
- EK — Type 3 Edging Kerb
- BN — Type 4 Bullnose kerb
- B — Proposed Bollard
- LP — Relocated lighting column
- Proposed footway
- Proposed raised crossing
- Proposed circle crossing
- Proposed toucan crossing
- Site clearance
- Proposed road marking

REV	DETAIL	DRAWN	CHECKED	DATE
-	First Issue	JCR	DT	07-08-20

PROJECT

Llwybr Rhannu Gogledd-Orllewin Abergele

TITLE

Proposed Layout 2 of 2

CLIENT

Environment, Roads & Facilities Neighbourhood Services

SCALE @ A1:	DRAWN:	CHECKED:	APPROVED:	DWG STATUS:
As shown	**JCR**	**		**DRAFT**
	DATE: **07-08-20**	DATE: *****	DATE:	

CONWY
CYNGOR BWRDEISTREF SIROL
COUNTY BOROUGH COUNCIL

ENVIRONMENT, ROADS & FACILITIES

G.B. Edwards BEng (Hons) CEng FICE
Head of Environment Roads & Facilities,
Mochdre Offices, Conway Road,
Mochdre, LL28 5AB.

Tel. (01492) 575337
Fax. (01492) 575199

PROJECT Ref:		DRAWING No:	REV
ERTN2002S	/	**D006**	**-**

CAD File Ref:
File: ERTN2002S_Llwybr Rhannu Gogledd-Orllewin Abergele_Proposed Layout_D005.dwg
Layout: EXISTING_D006